Progress Print 10-25-13

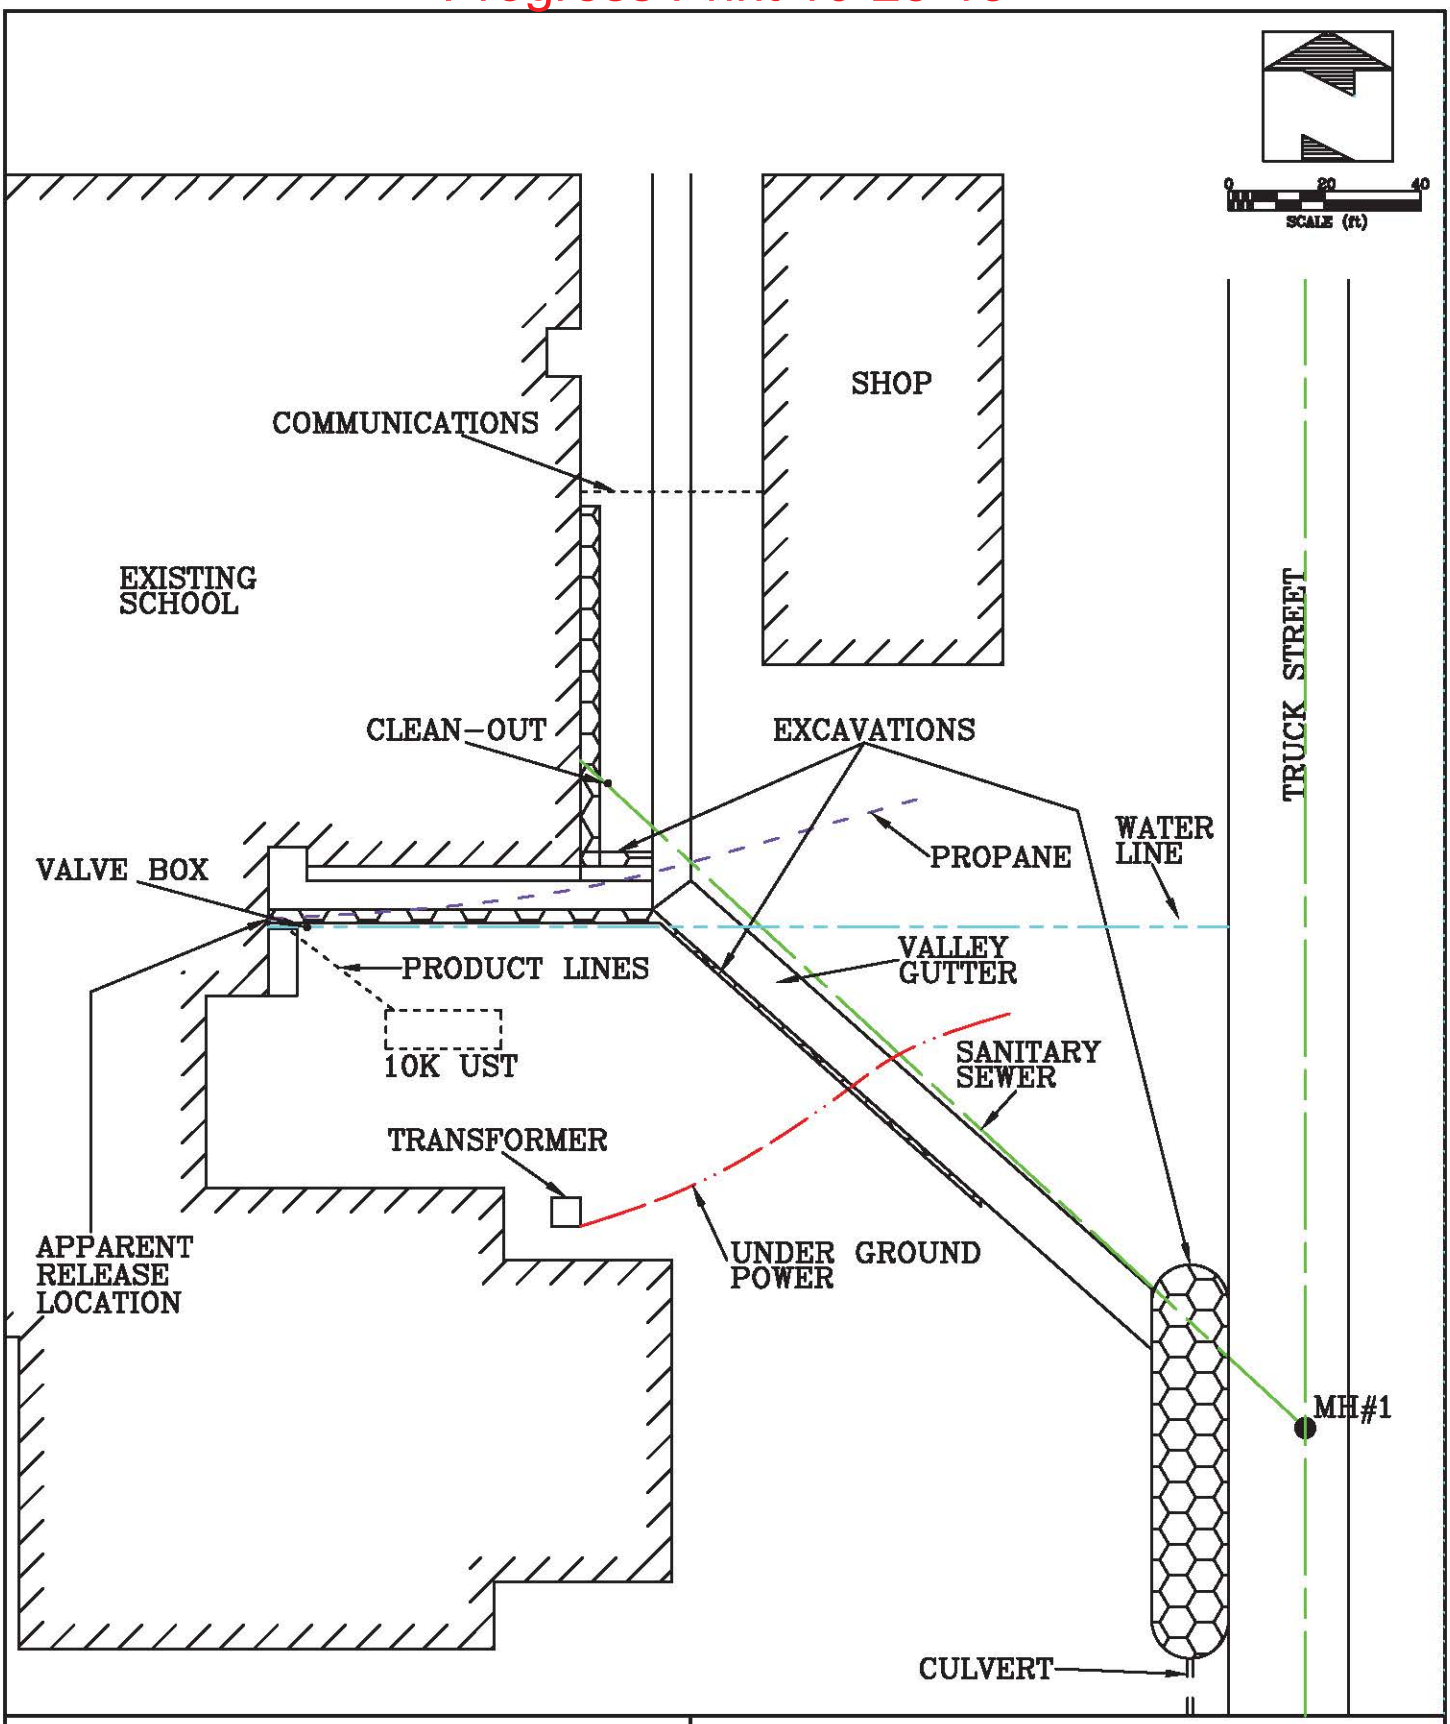

FIGURE 2
EXCAVATION AREAS
FUEL OIL RELEASE
KIMBALL SCHOOL
KIMBALL, SD

ACAD\GEOTEK\DAN\13-B70

PROJECT#: 13-B70

DRAWN BY: ETP CHECKED BY:

GEOTEK ENGINEERING & TESTING SERVICES, INC.