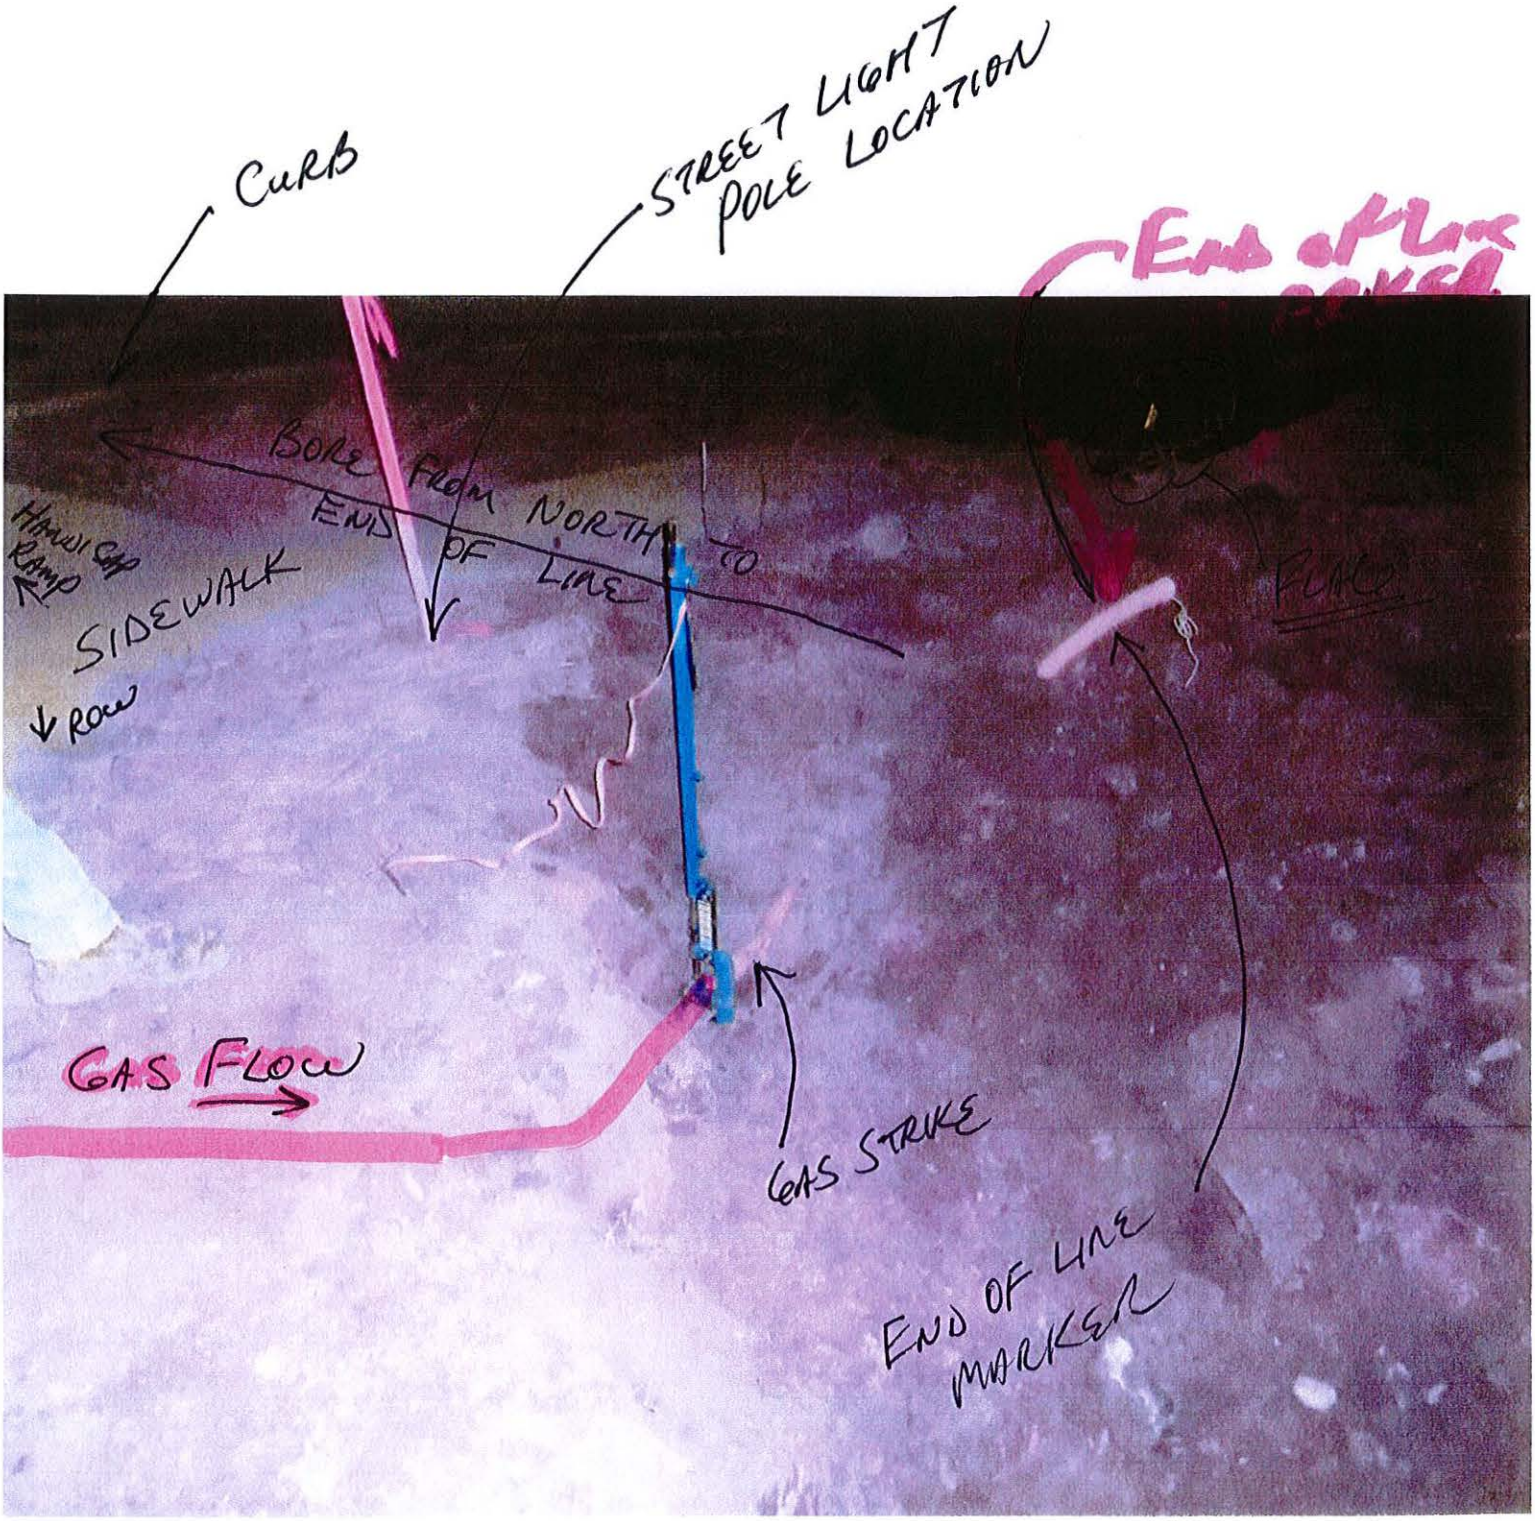
CURB
STREET LIGHT POLE LOCATION
END OF LINE MARKER
BORE FROM NORTH TO END OF LINE
HANDICAP RAMP
SIDEWALK
ROW
FLAG
GAS FLOW
GAS STRIKE
END OF LINE MARKER