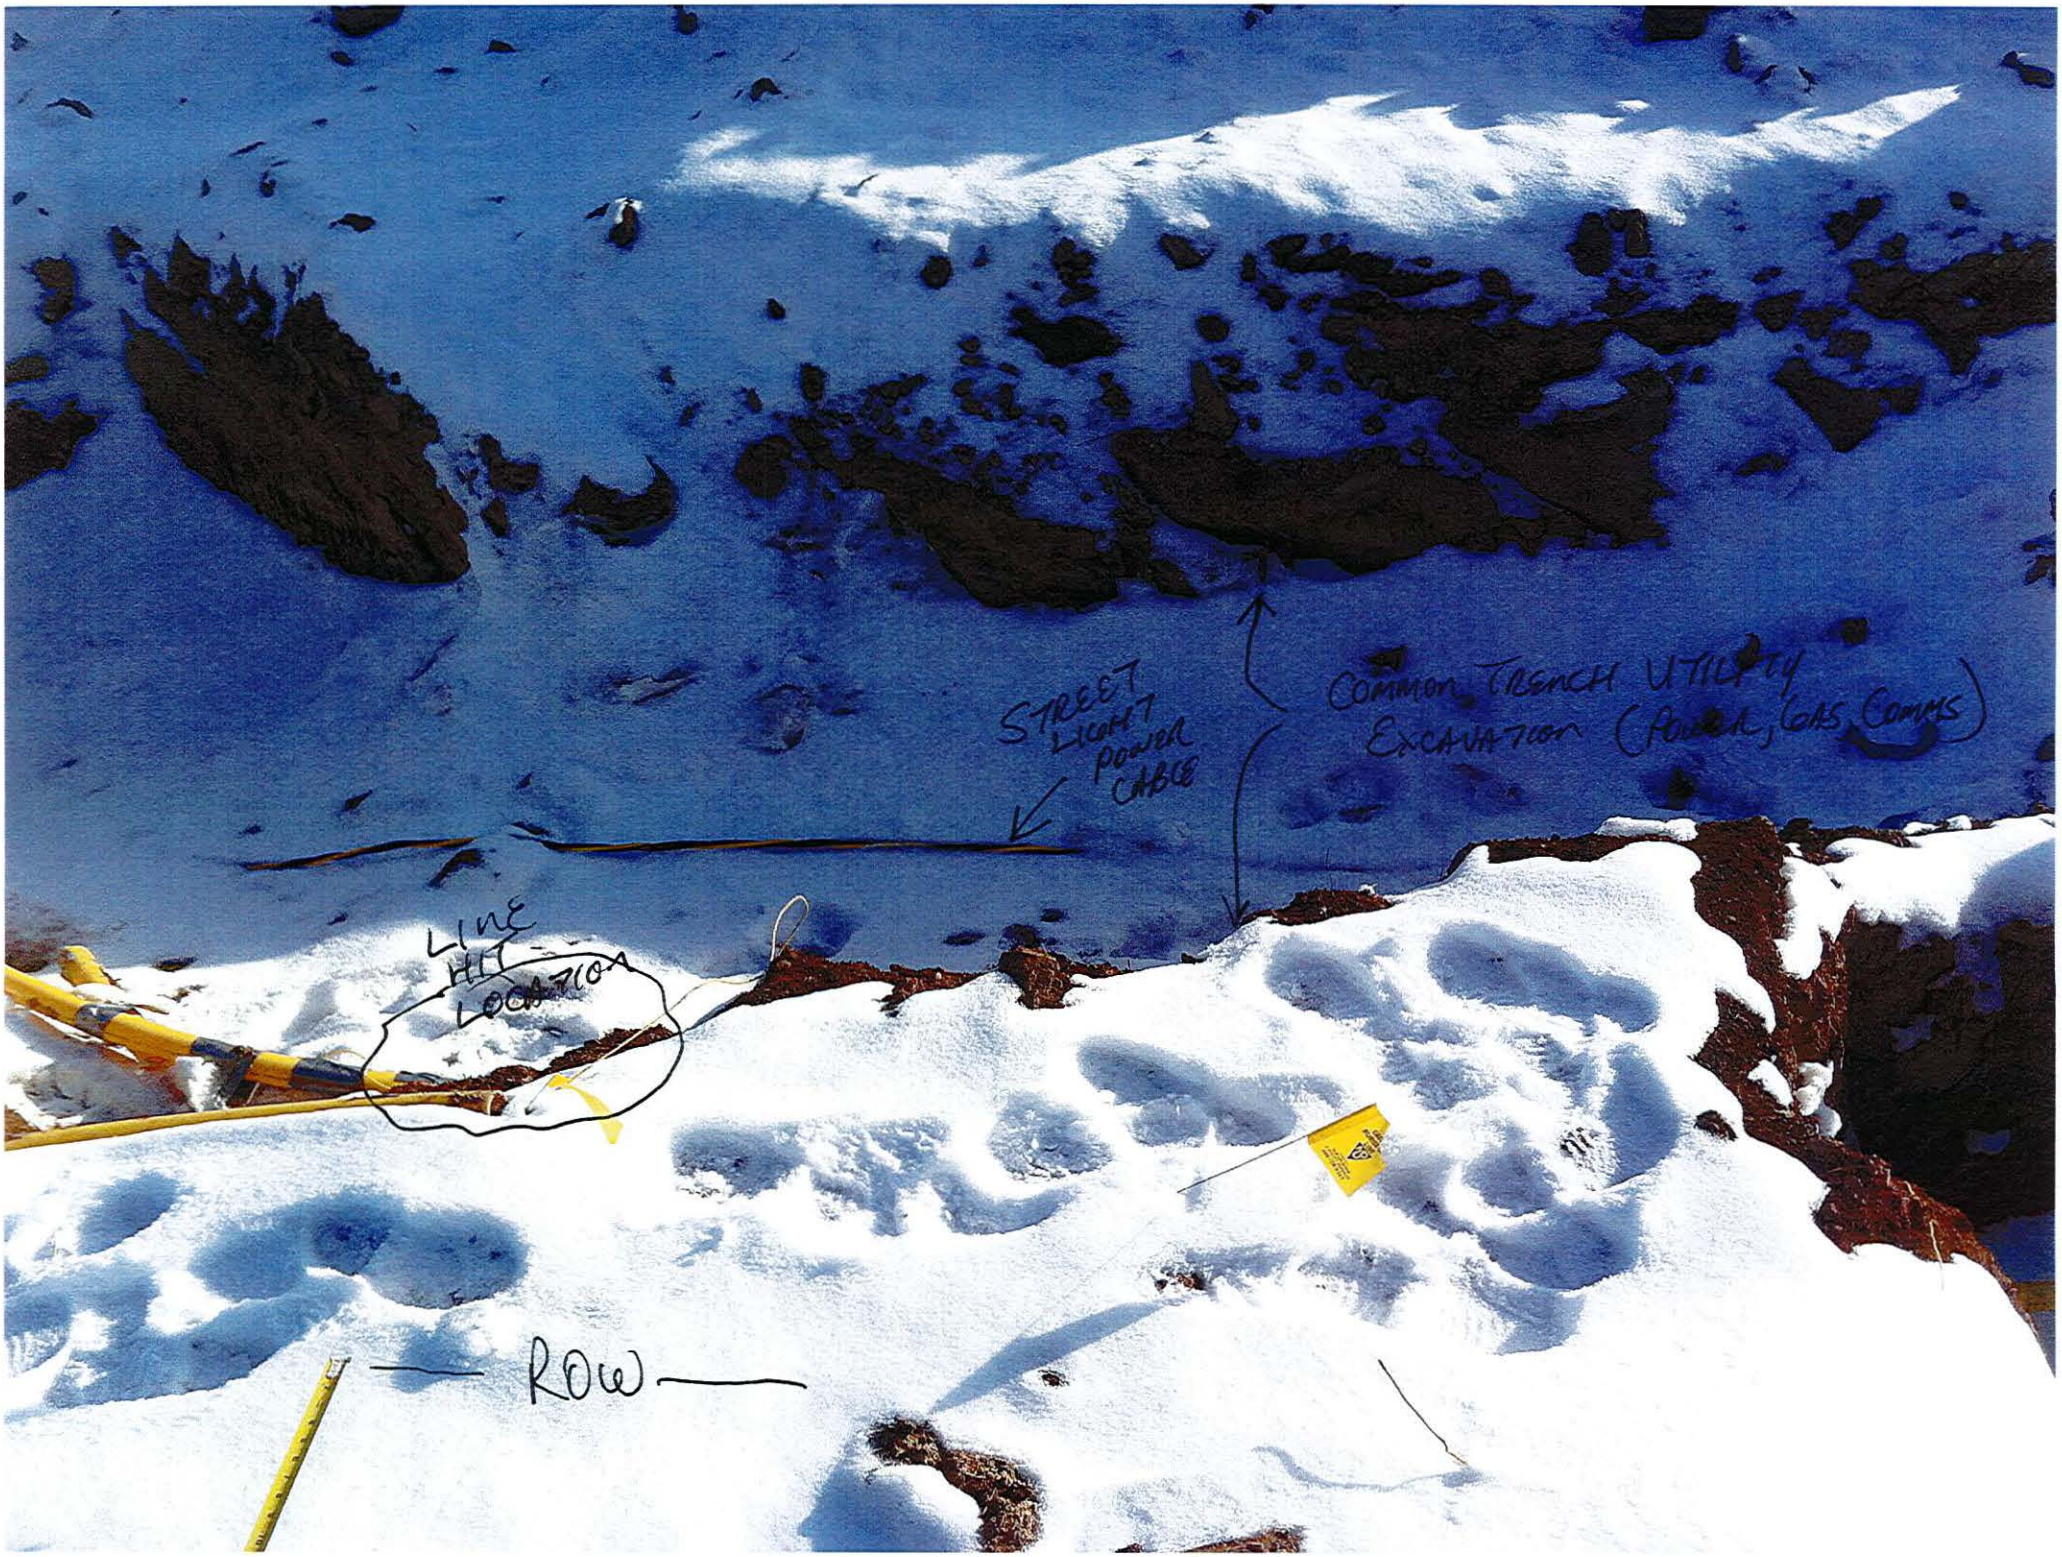
STREET LIGHT POWER CABLE
COMMON TRENCH UTILITY EXCAVATION (POWER, GAS, COMMS)
LINE HIT LOCATION
ROW