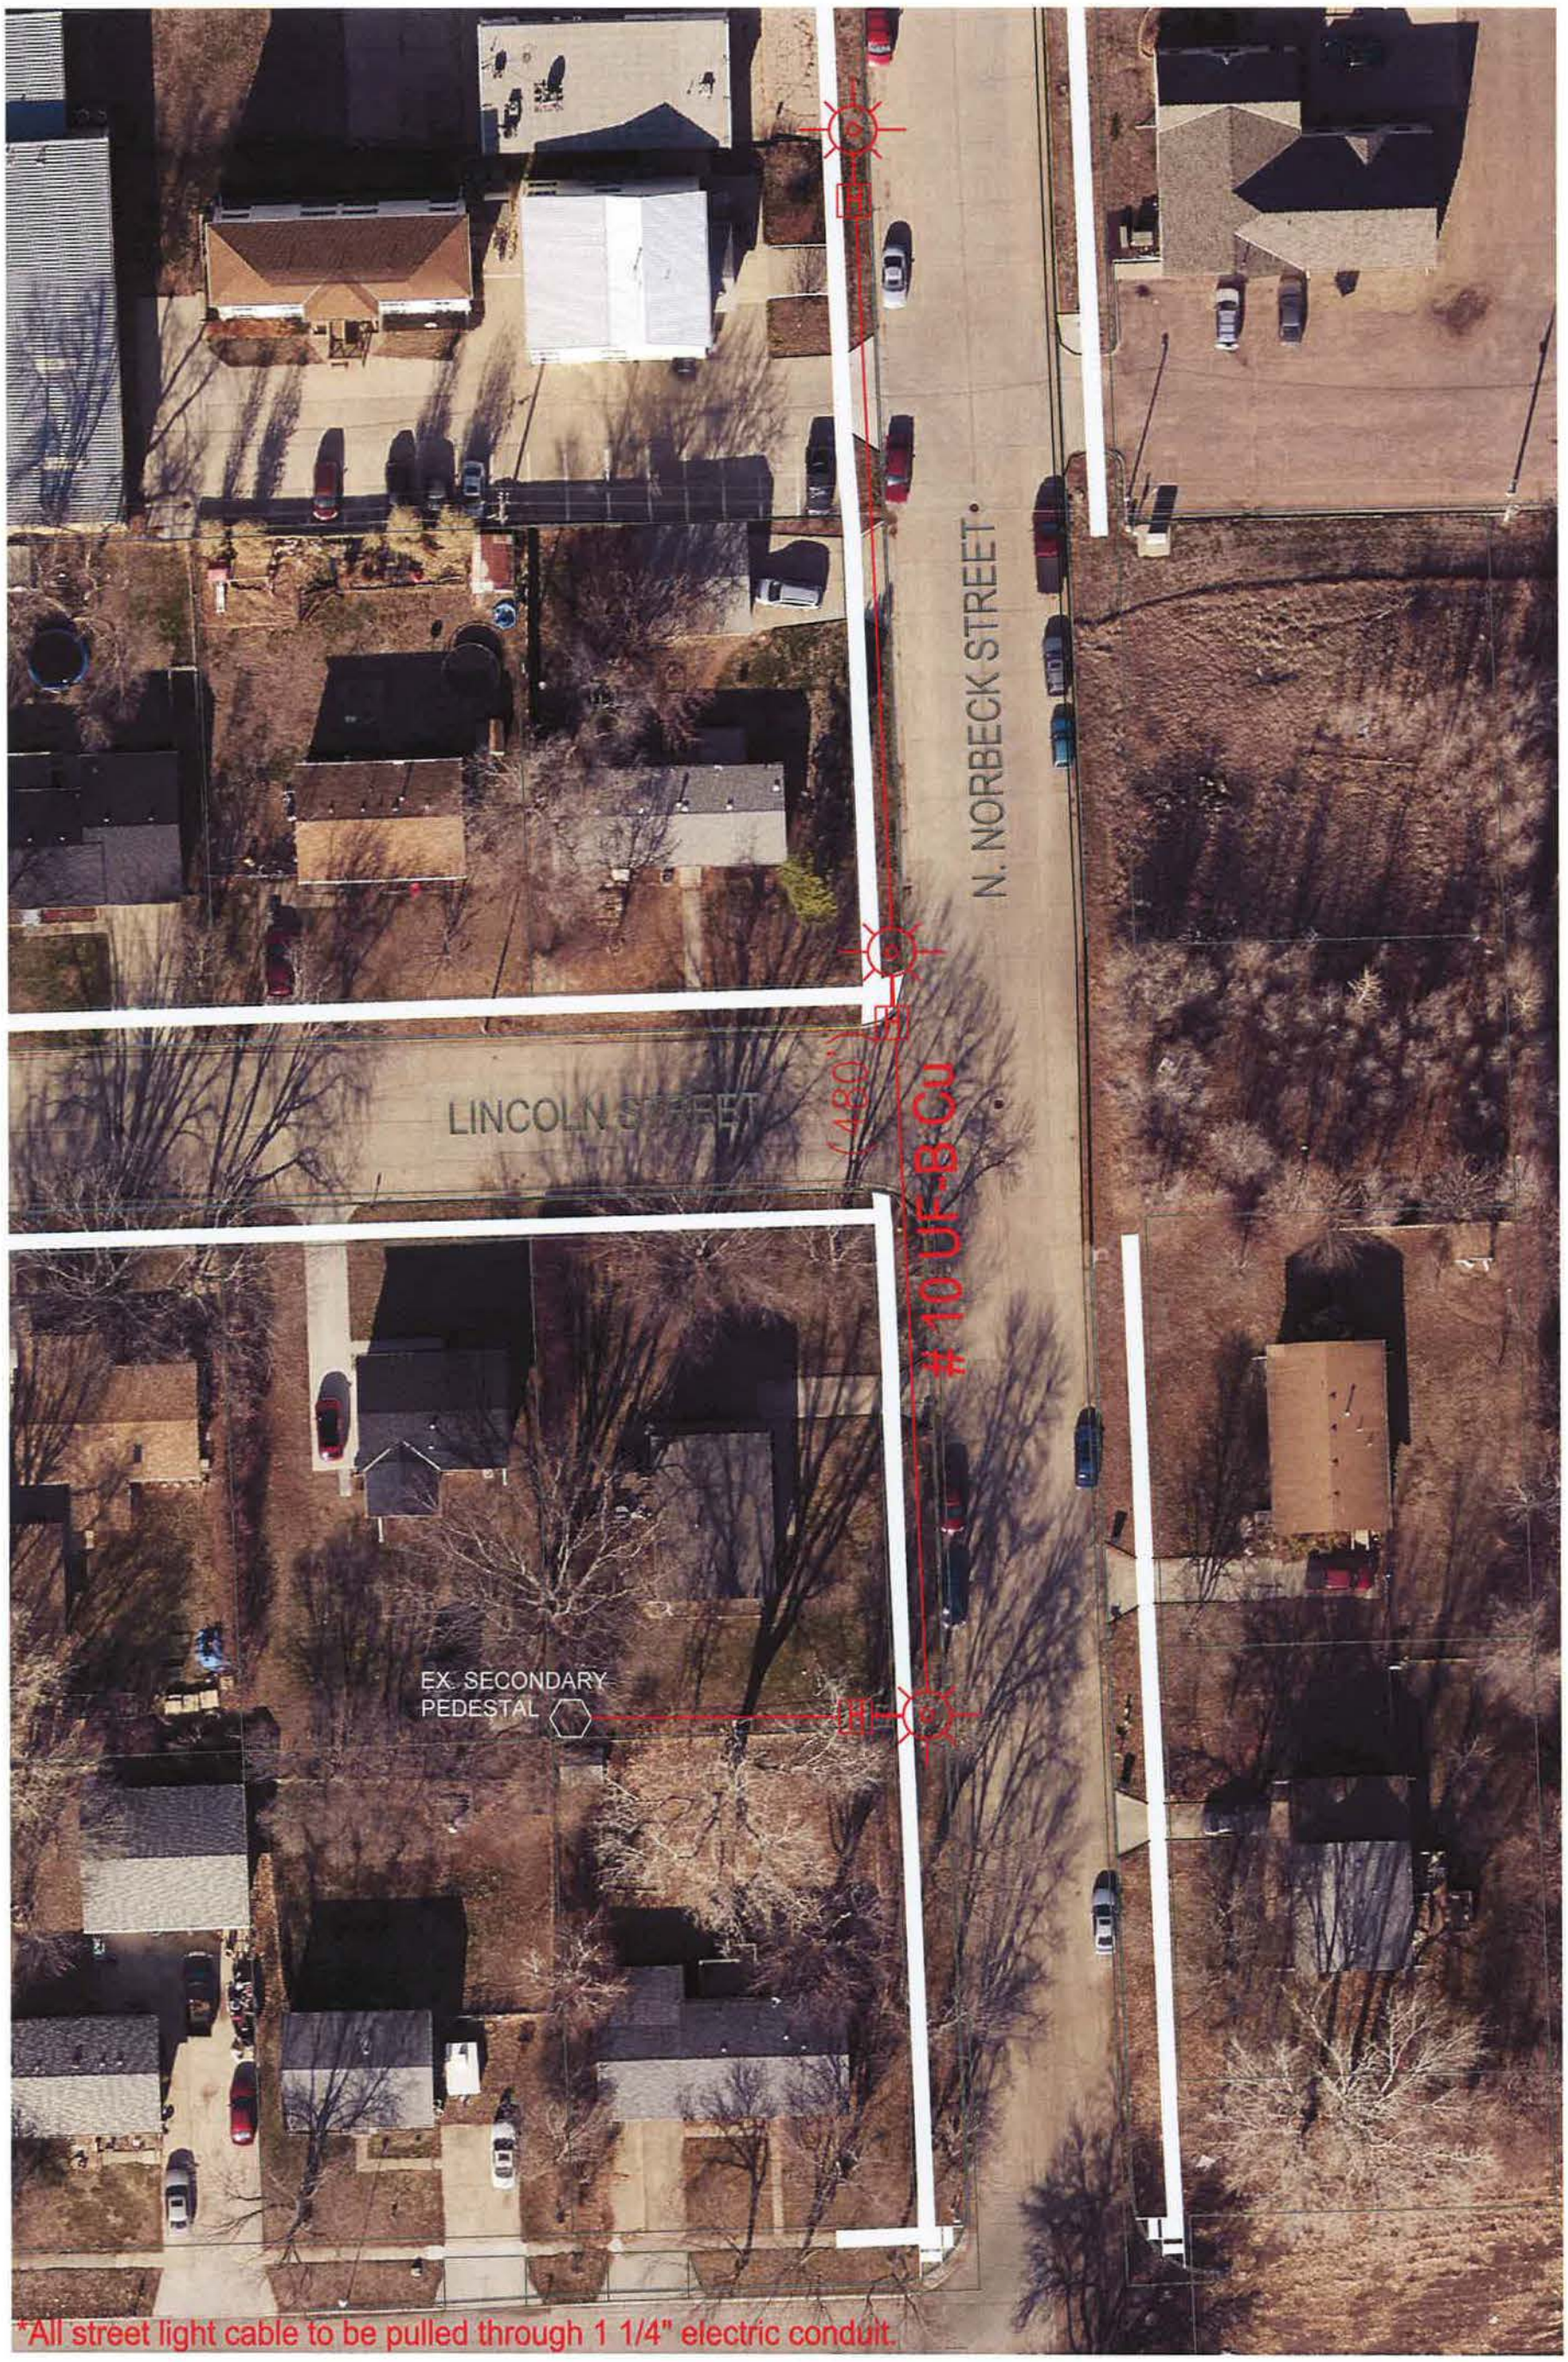

BASE BID

NORTH NORBECK STREET ROADWAY LIGHTING PROJECT		1.1
CITY OF VERMILLION, SD 57069	SCALE: 1:40	AUG. 2014

ALTERNATE BID

NORTH NORBECK STREET ROADWAY LIGHTING PROJECT		2.1
CITY OF VERMILLION, SD 57069	SCALE: 1:60	AUG. 2014